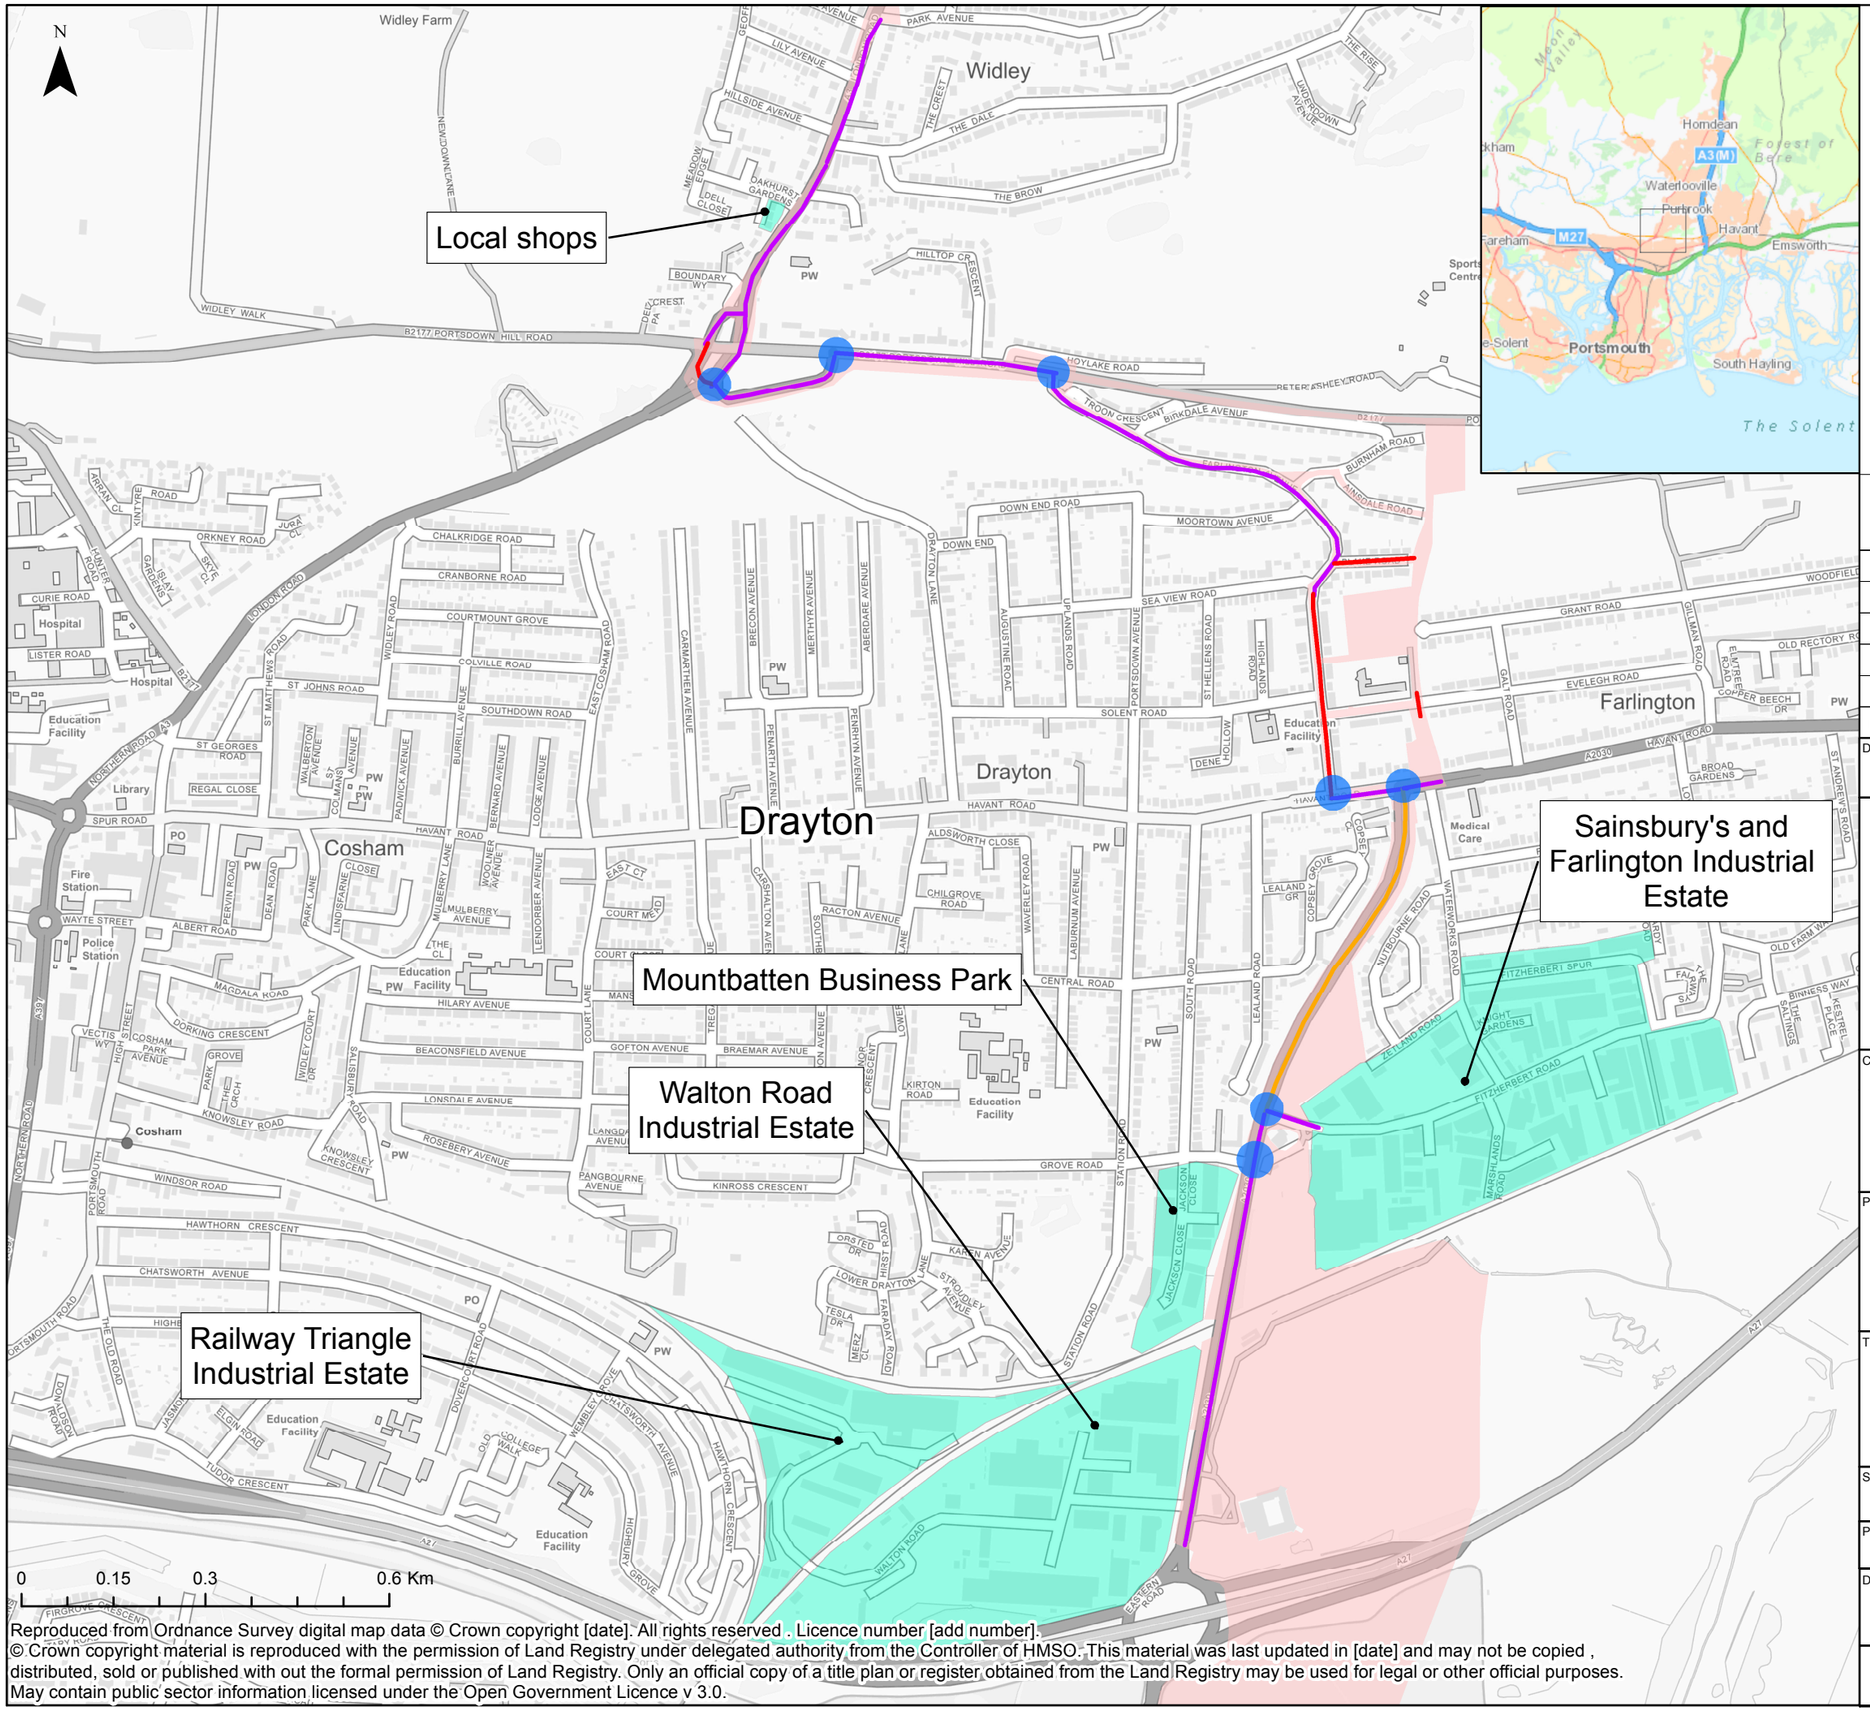

Reproduced from Ordnance Survey digital map data © Crown copyright [date]. All rights reserved . Licence number [add number].
© Crown copyright material is reproduced with the permission of Land Registry under delegated authority from the Controller of HMSO. This material was last updated in [date] and may not be copied , distributed, sold or published with out the formal permission of Land Registry. Only an official copy of a title plan or register obtained from the Land Registry may be used for legal or other official purposes.
May contain public sector information licensed under the Open Government Licence v 3.0.

AQUIND Interconnector

Site Boundary

Sensitive Junctions

Draft traffic management proposals

Road closure

Single carriageway closure of dual carriageway

Single lane closure

REV	DATE	BY	DESCRIPTION	CHK	APP
01	Jan 2019	SG	First Draft	CW	CW

DRAWING STATUS: FINAL

WSP House, 70 Chancery Lane, London, WC2A 1AF, UK,
T+ 44 (0) 020 7314 5000
wsp.com

CLIENT: AQUIND

PROJECT: AQUIND Interconnector

TITLE: Figure 21.4d Draft Traffic Management Proposals Sections 4 - 7

SCALE AT A3	CHECKED:		APPROVED:
1:10,000	CW		CW
PROJECT NO: EN020022	DESIGNED: SG	DRAWN: SG	DATE: 25/01/2019

DRAWING NO: EN020022-PEIR-21.4D REV.NO. 01

© WSP UK Ltd